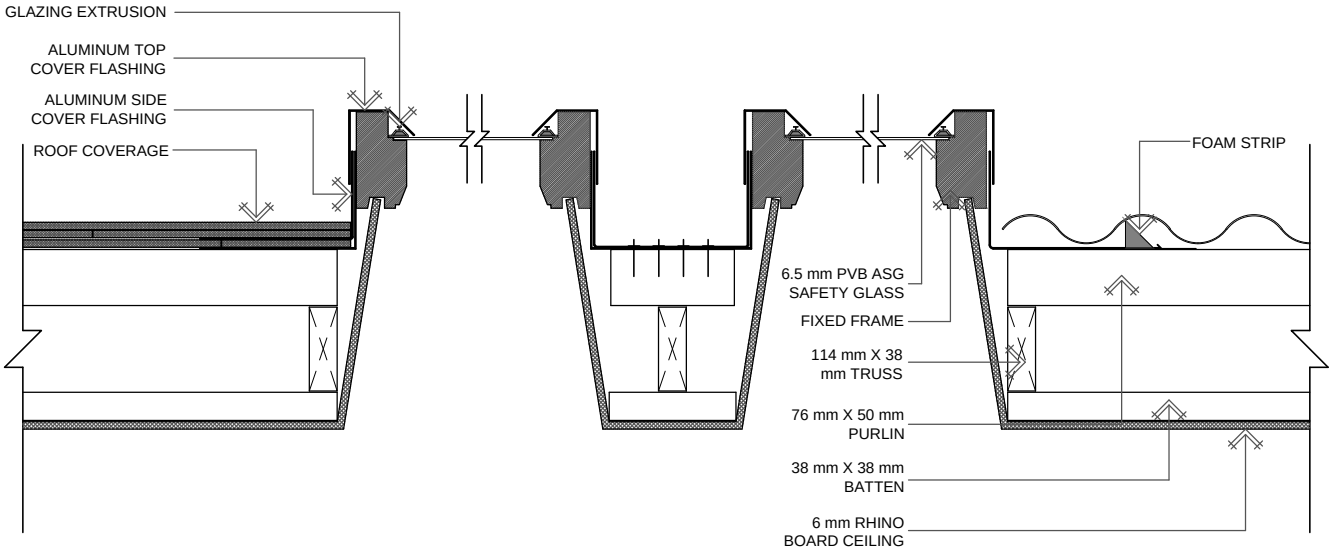

EAVES Skylights

DESCRIPTION:

SKYLIGHT COUPLED FLASHING TO CORRUGATED IRON / CHROMADEK / VICTORIAN / FIBRE CEMENT SHEET

SCALE: 1:10

DWG NO: 10