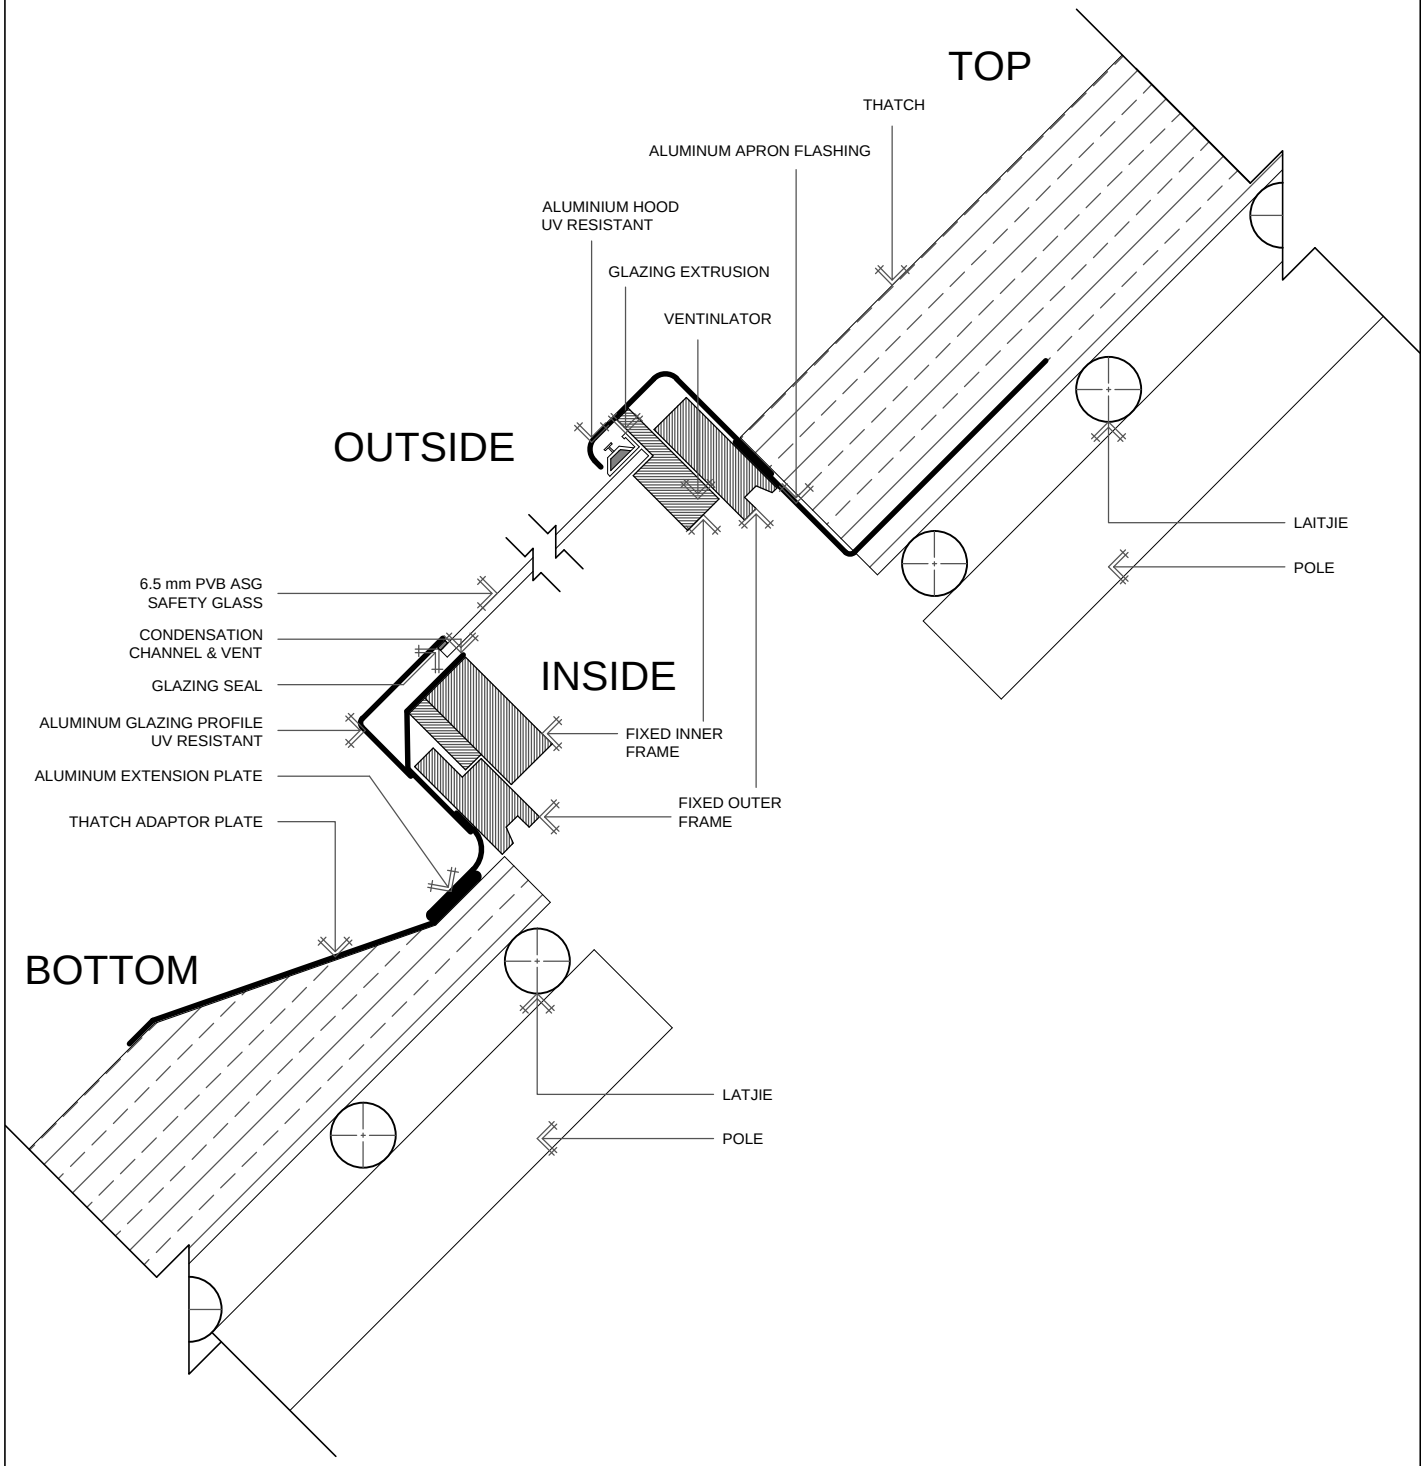


EAVES Skylights

**DESCRIPTION:**

FIXED SKYLIGHT TO THATCH ROOF

**SCALE:**
1:5

**DWG NO:**
4